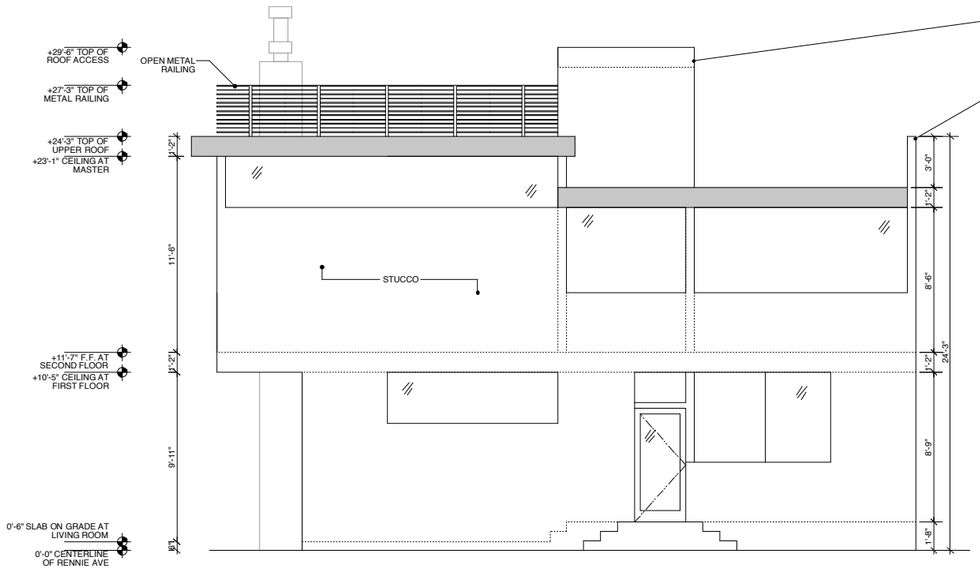

UNIT 1 NORTHEAST ELEVATION (4)

(SIDE FACING 5' SETBACK AND NEIGHBORING PROPERTY)

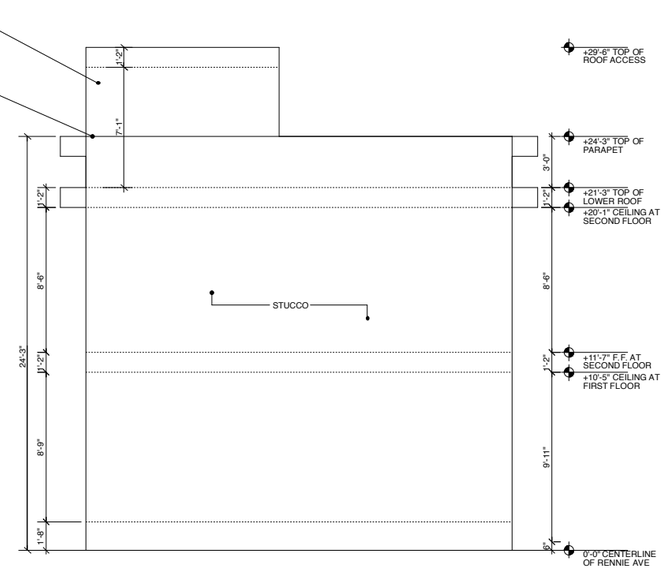

UNIT 1 NORTHWEST ELEVATION (3)

(REAR FACING UNIT 2)

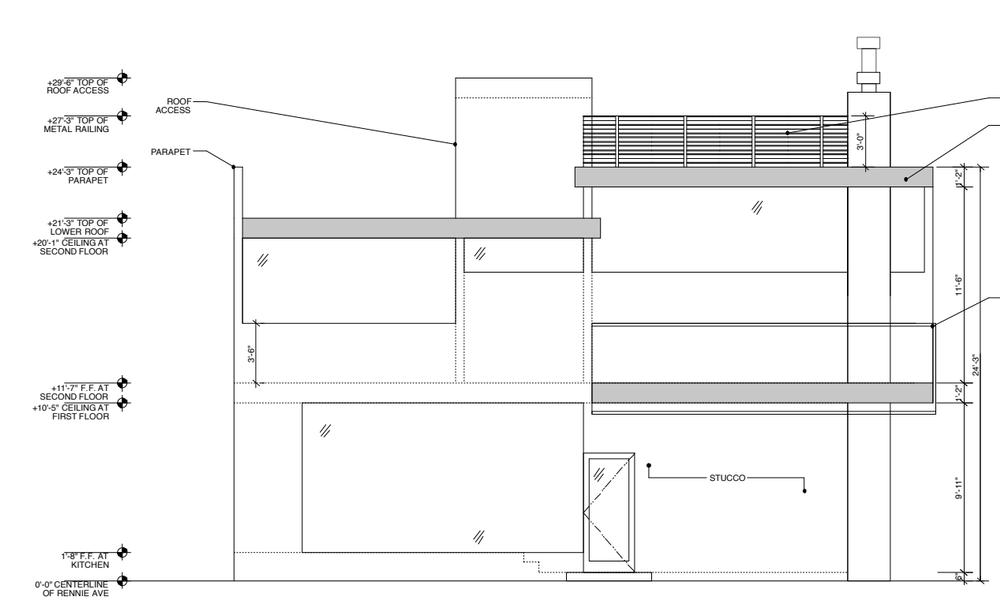

UNIT 1 SOUTHWEST ELEVATION (2)

(SIDE FACING EASEMENT WALKWAY)

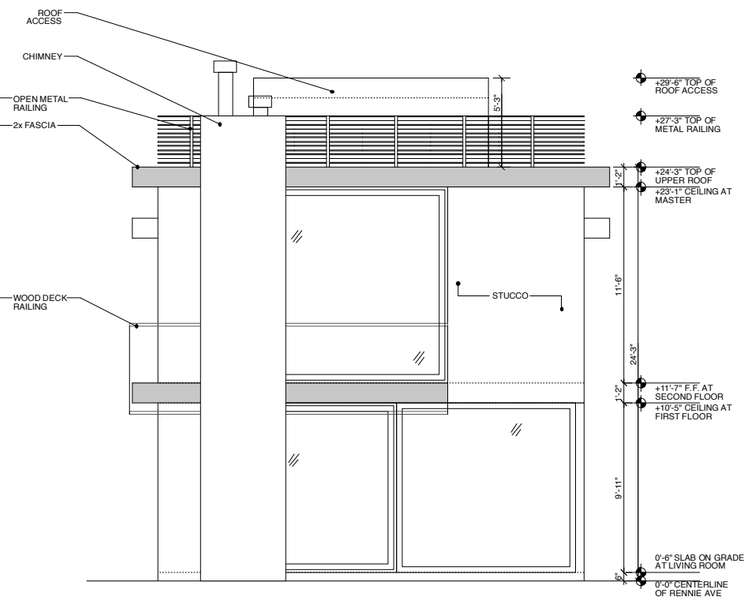

UNIT 1 SOUTHEAST ELEVATION (1)

(FRONT TO RENNIE)

PROJECT:

338 RENNIE AVE

ARCHITECT:

Design Universal
ARCHITECTURE AND DESIGN

ROBERT THIBODEAU
529 CALIFORNIA AVENUE
VENICE, CA 90291

PH: 310.452.8161
FX: 310.452.8171

CLIENT:

DORA MEDRANO AND JAVIER CARBO
1526 E CLOVERFIELD BLVD
SANTA MONICA, CA. 90404

PH: 310.453.6210
FX: 310.453.6421

CONTRACTOR:

PH:
FX:

REVISIONS:

ISSUE:

UNIT 1
EXTERIOR ELEVATIONS

DATE:	DRAWN:	SCALE:
06.25.07	MAA	1/4" = 1'-0"

A-1.2