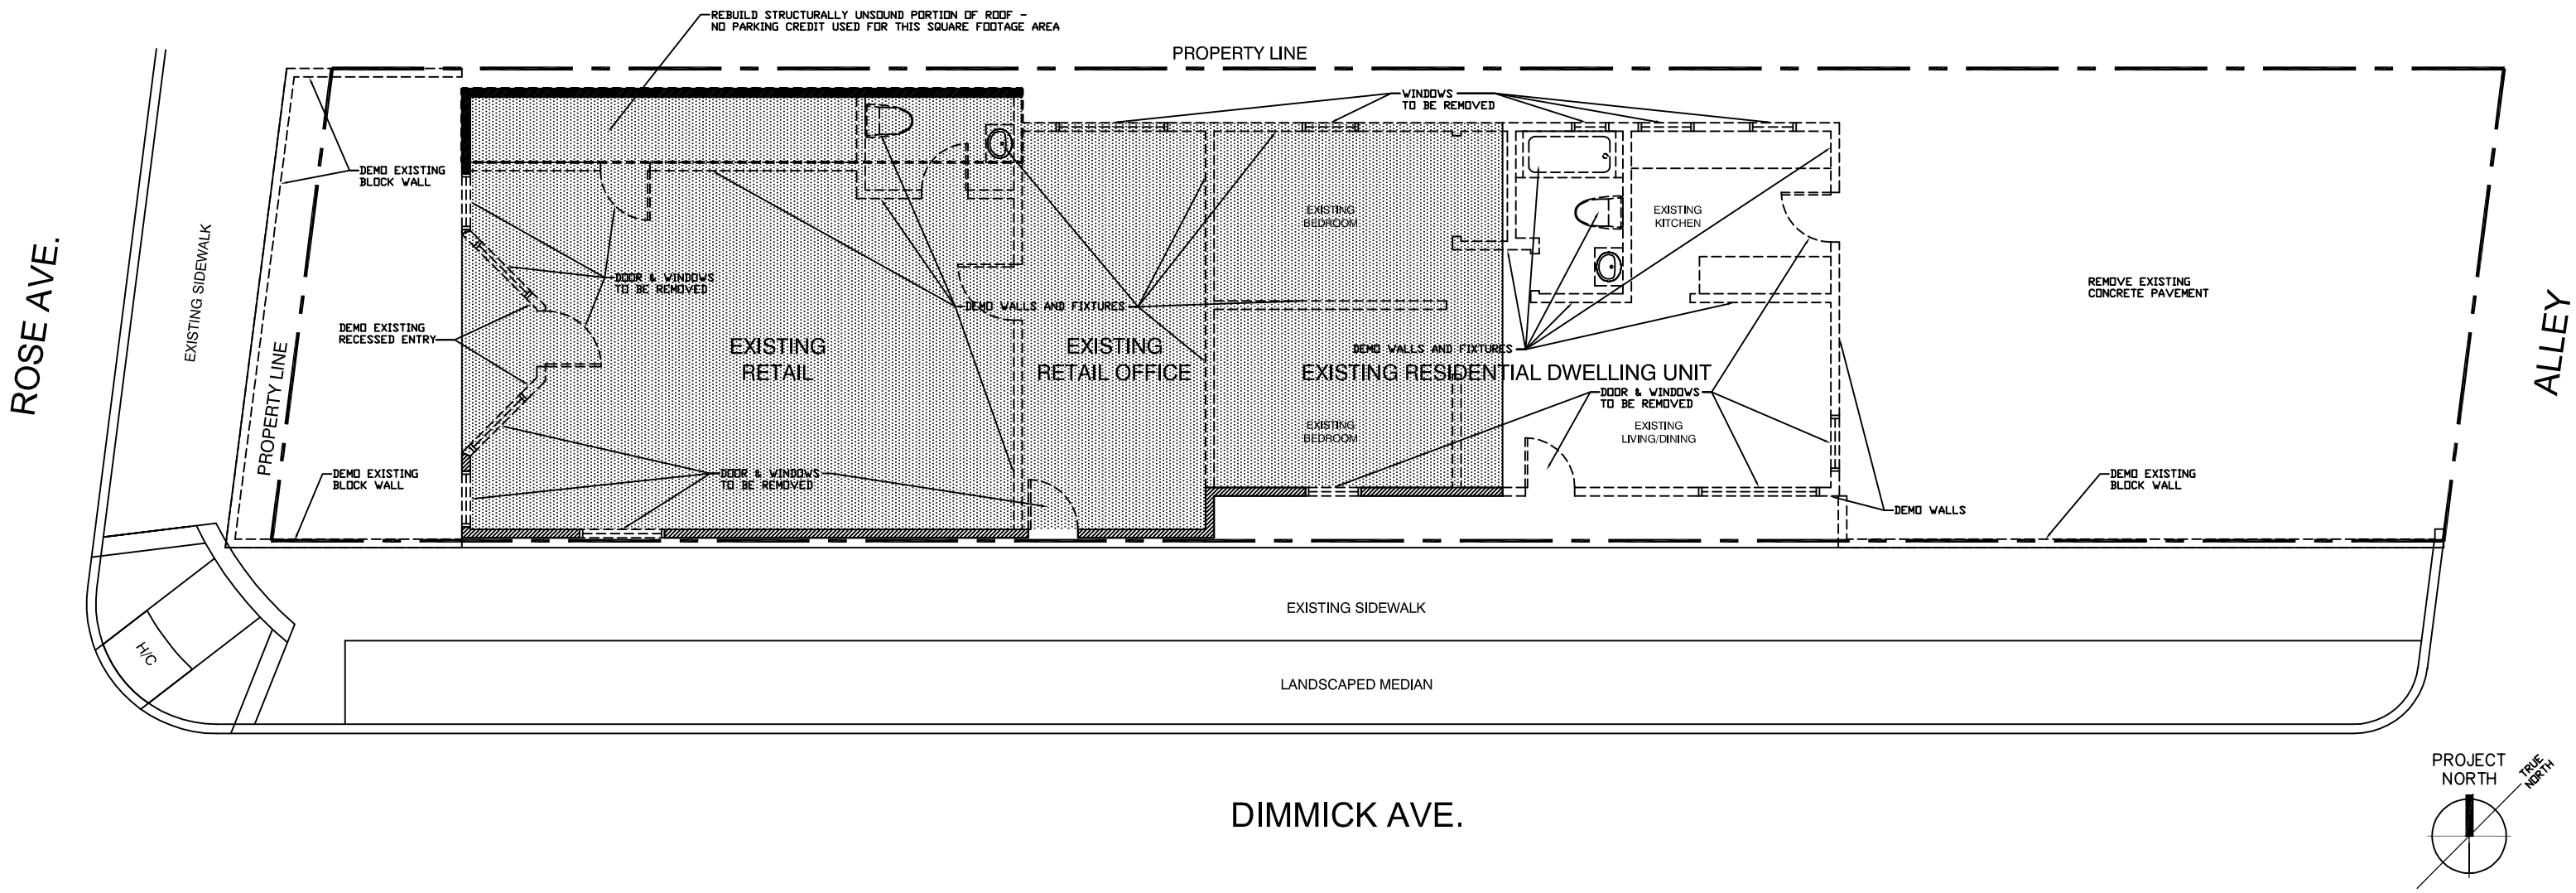

NOTE:
GENERAL CONTRACTOR TO PROVIDE NECESSARY SHORING DURING DEMO/CONSTRUCTION PHASE. OBTAIN STRUCTURAL ENGINEER APPROVAL PRIOR TO THE REMOVAL OF ANY EXISTING STRUCTURAL COMPONENT OF THE BUILDING.

LEGEND

- EXISTING WALLS TO REMAIN
- REBUILD EXISTING WALL AS STRUCTURAL SHEAR WALL
- WALLS, DOORS, WINDOWS, FIXTURES TO BE DEMOLISHED
- AREA OF ROOF TO REMAIN

DEMO FLOOR PLAN

SCALE: 1/4" = 1'-0"

0' 1' 2' 4' 8' 16'

skyhigh productions
P: 310-584-4486
F: 310-774-0907
www.goskyhigh.com

BIGA

533 ROSE AVE,
VENICE, CA 90291

DATE		ISSUE/REVISION

DEMO PLAN

1/4"=1'-0"

A 3