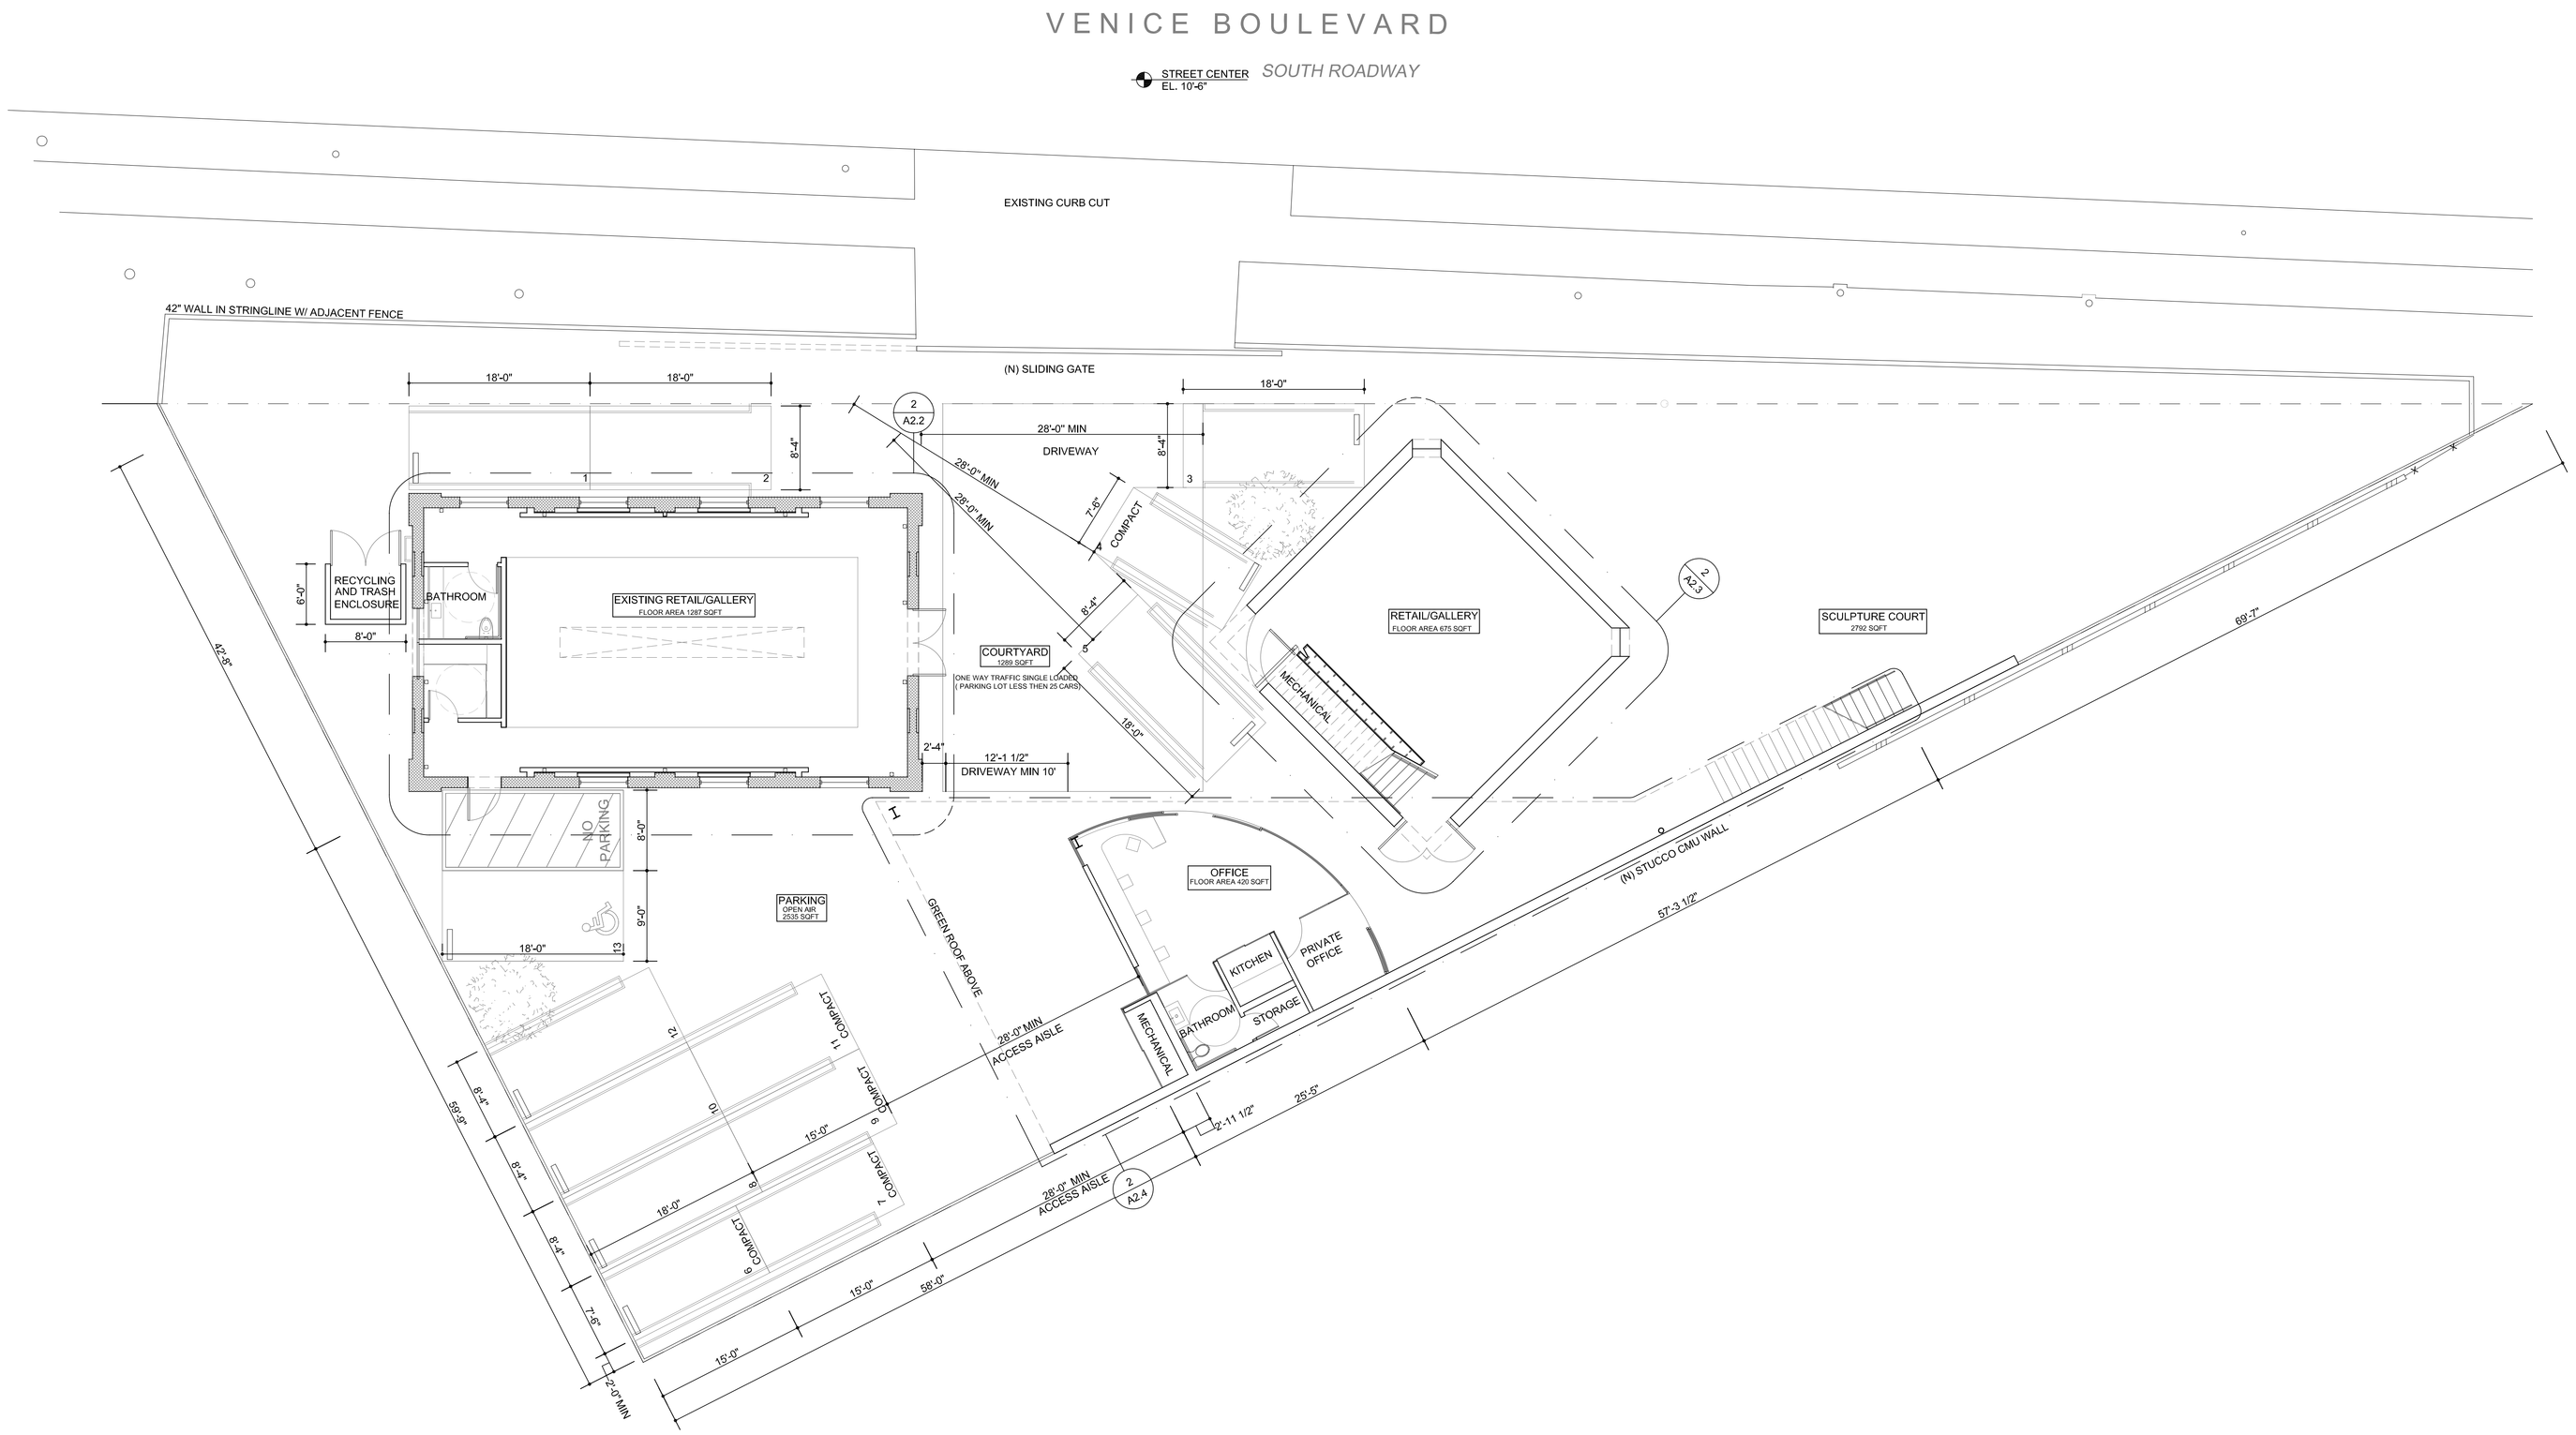

GROUND FLOOR SITE PLAN | SCALE: 1/8 = 1'-0" | 2

NOT USED | SCALE: X/X = 1'-0" | 13

NOT USED | SCALE: X/X = 1'-0" | 5

NOT USED | SCALE: X/X = 1'-0" | 1

wHY
architecture + planning

660 VENICE

660 VENICE BLVD,
VENICE, CA 90291

Design Architect
wHY Architecture and Design
9520 Jefferson Boulevard Studio C
Culver City, CA 90232
Tel: (310) 839-5106
Fax: (310) 839-5107

Client
L&M Arts
45 East 78th Street
New York, NY 10021

Issue / Description	Date
PERMIT SET	08.01.2008

These drawings are created and developed by wHY Architecture, Inc., and are the property of wHY Architecture, Inc.. All ideas, designs and plans indicated or represented by these drawings were created and developed for use in connection with the specified project. None of such ideas, designs or plans shall be used for any purpose whatsoever without the written permission of WHY.

© wHY Architecture, Inc.

Seal/Signature

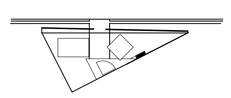

Key Plan

GROUND FLOOR SITE PLAN

Project No.	0801
Drawn	
Check	ML
Scale	1/8" = 1'-0"

A2.1