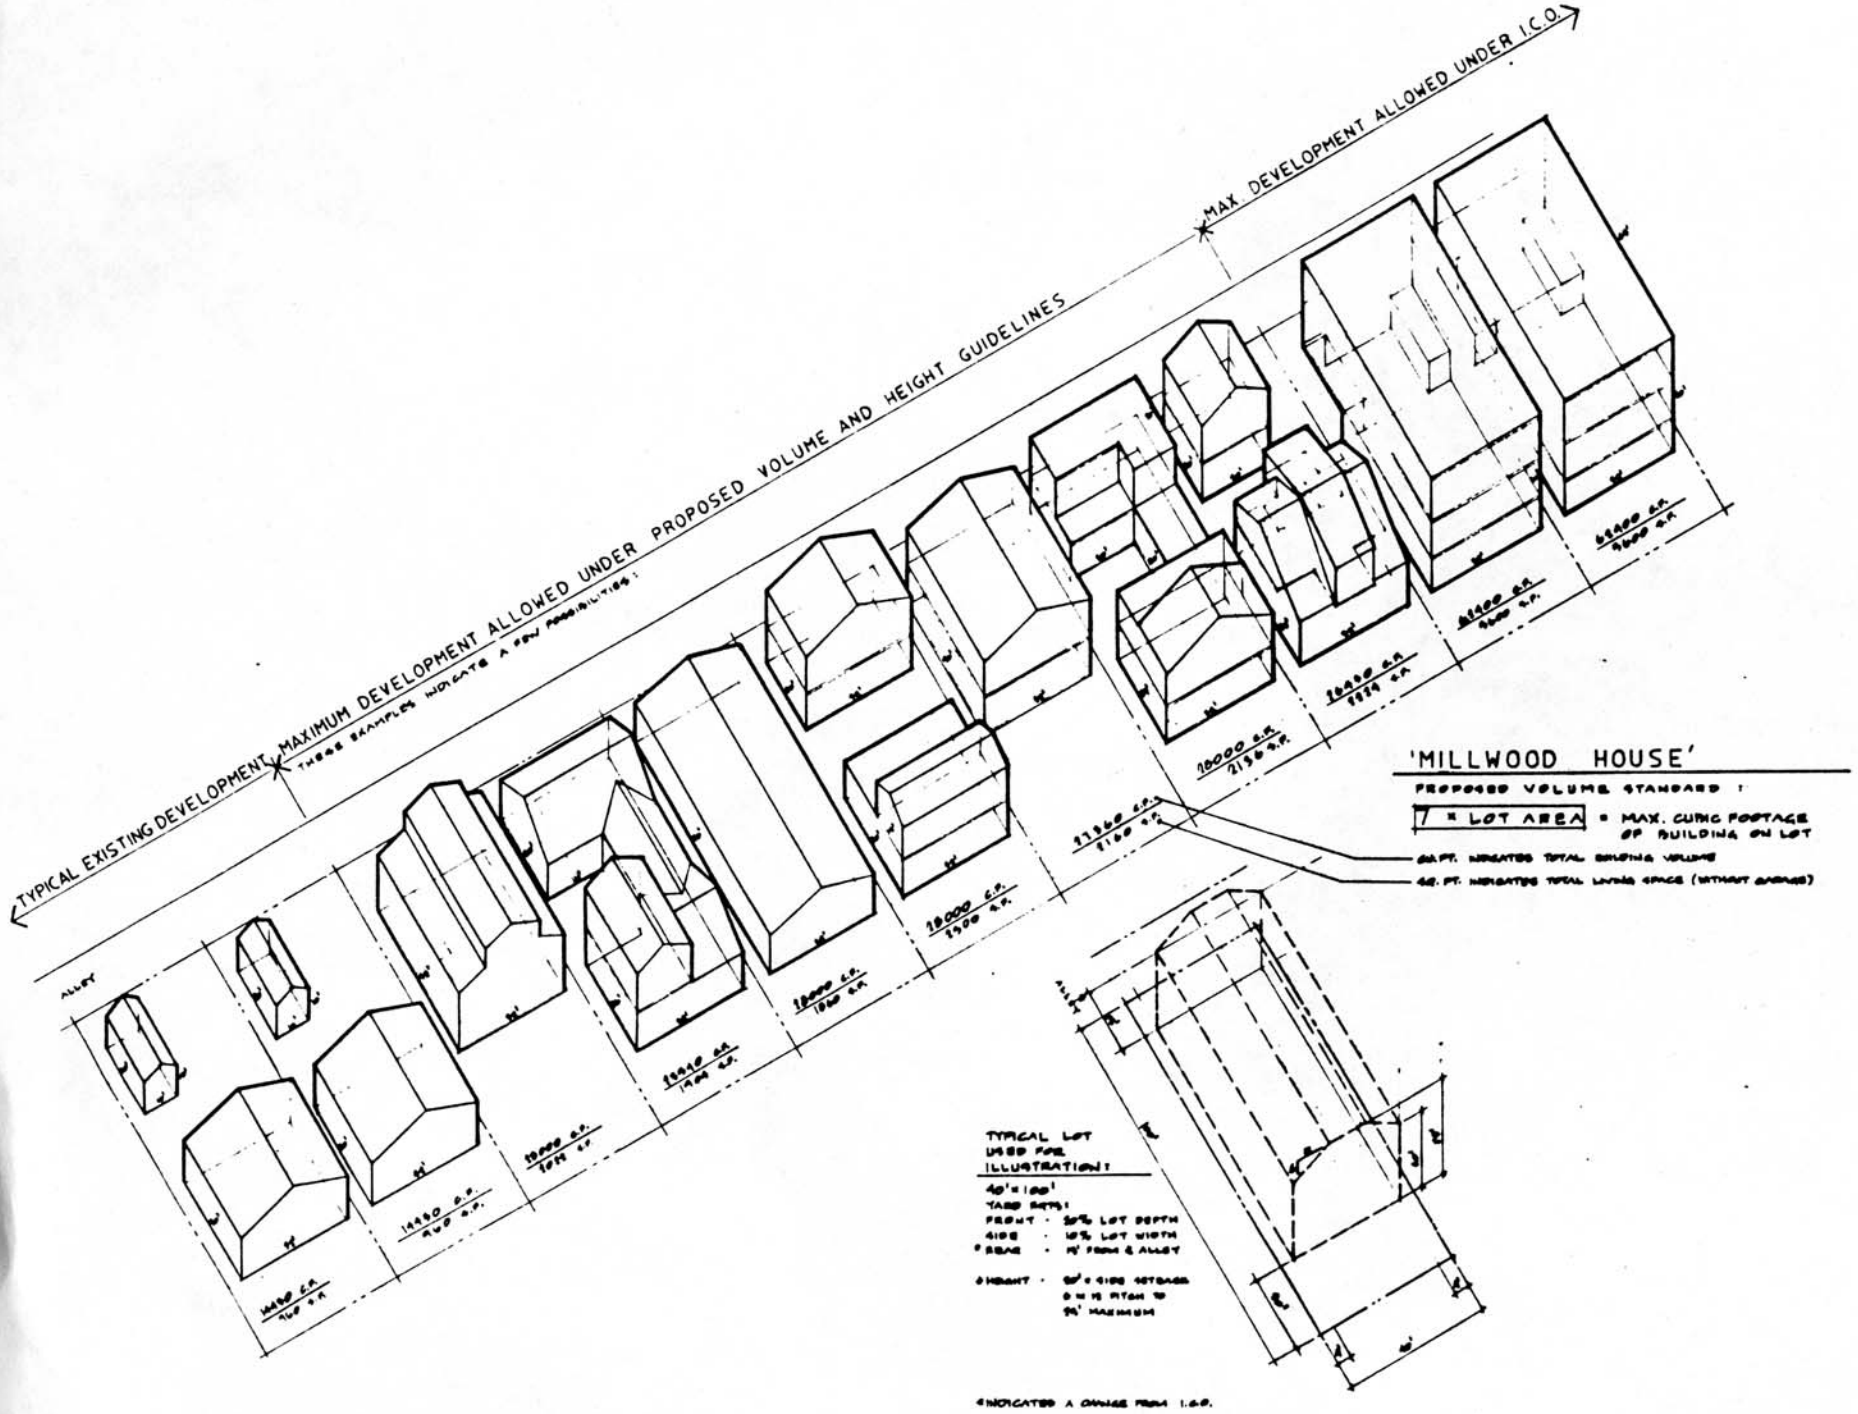

PAYSON · DENNEY
ASSOCIATES
ARCHITECTURE · DESIGN
796 MARCO PLACE
VENICE, CA. 90291
213 · 821 · 7067

MILLWOOD HOUSE

PROPOSED VOLUME STANDARD

PREPARED FOR THE
MILLWOOD PLANNING COMMITTEE

11-1-86

APPENDIX B

'MILLWOOD HOUSE' VOLUME STANDARD